


Bodo Pohl
Mobil: (0176) 18 11 22 - 20
Tel.: (0541) 18 11 22 - 26
Fax: (0541) 18 11 22 - 29
E-Mail: bodo.pohl@hennig24.de

Hennig GmbH
Hansastraße 19
49504 Lotte-Büren
Tel. (0541) 18 11 22 - 23
Fax (0541) 18 11 22 - 22
24h 0176 - 18 11 22 23
info@hennig24.de
www.hennig24.de

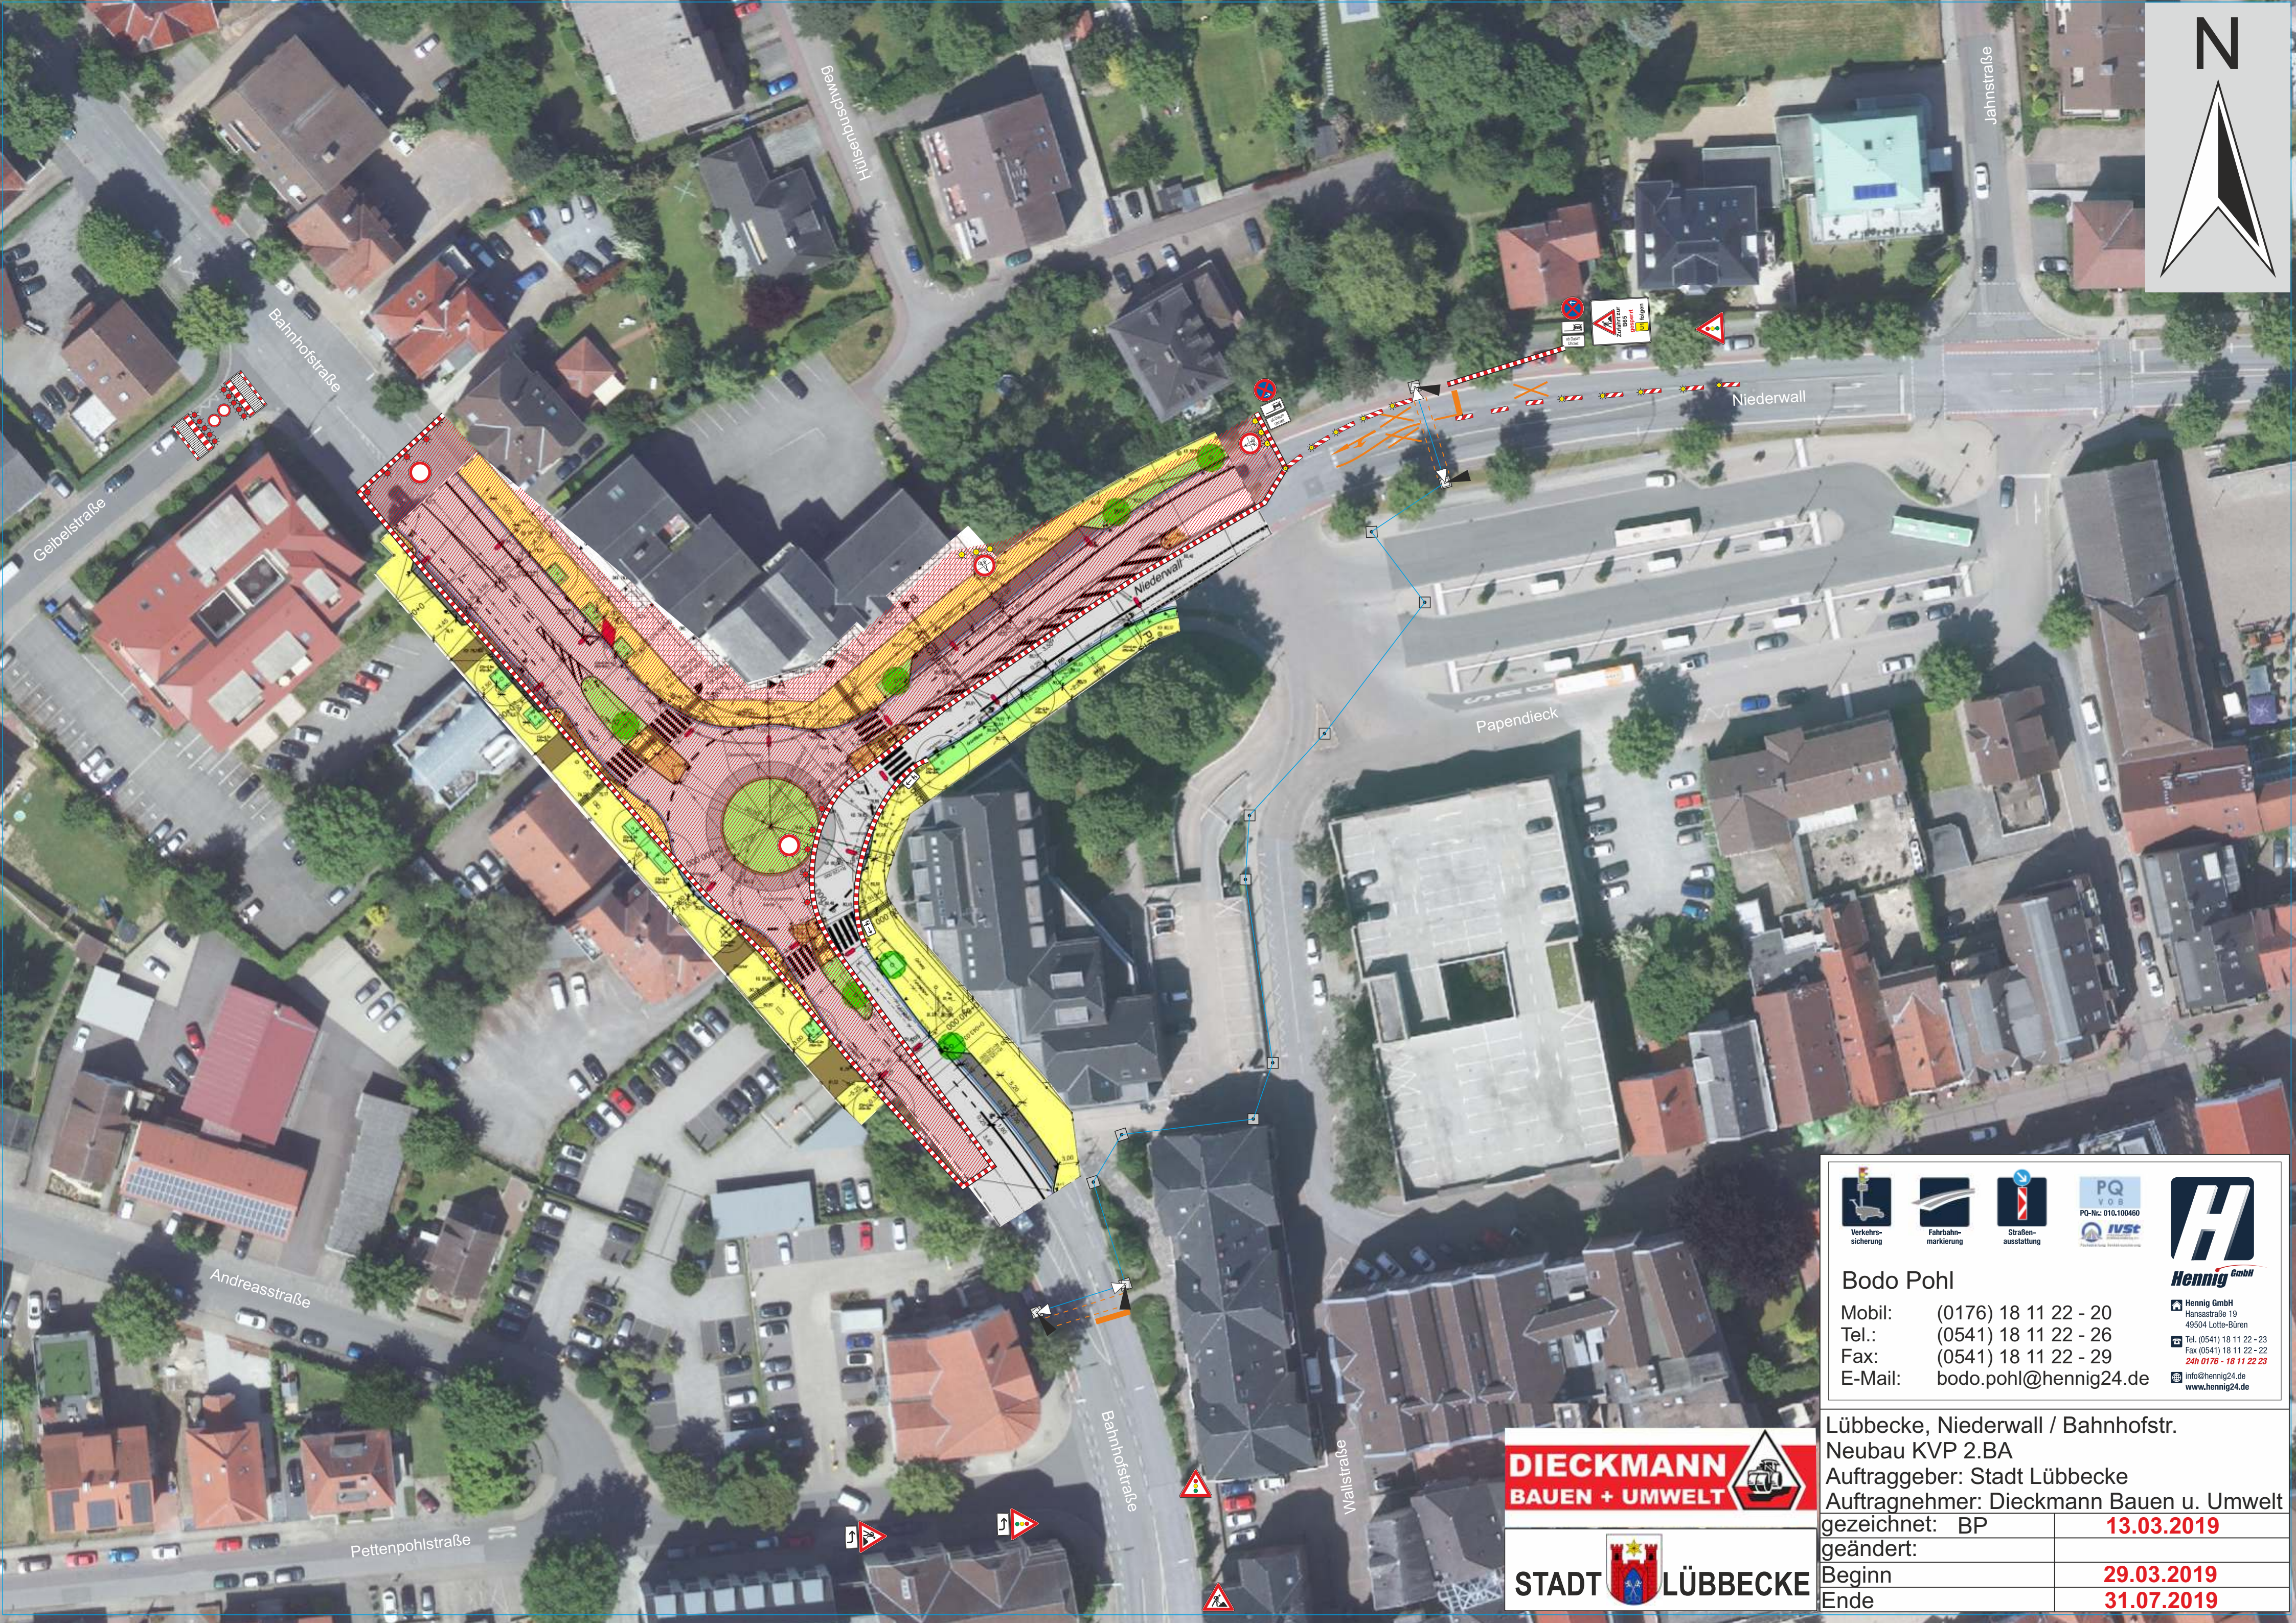

Lübbecke, Niederwall / Bahnhofstr. Neubau KVP 2.BA	
Auftraggeber: Stadt Lübbecke	
Auftragnehmer: Dieckmann Bauen u. Umwelt	
gezeichnet: BP	13.03.2019
geändert:	
Beginn	29.03.2019
Ende	31.07.2019